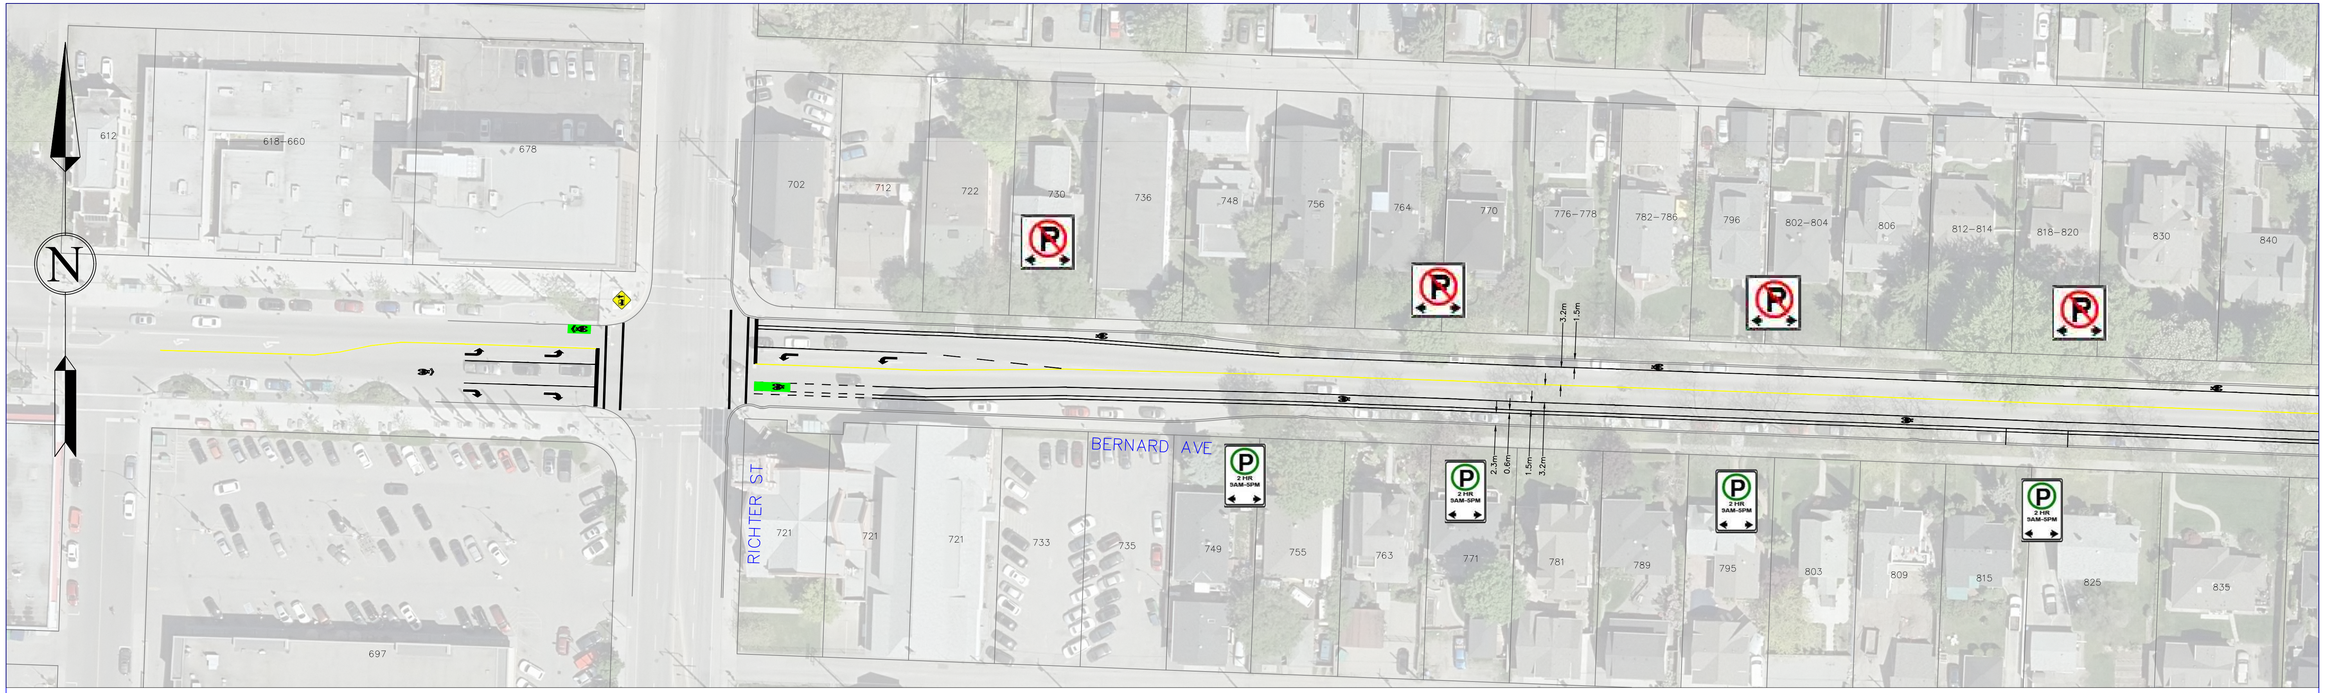

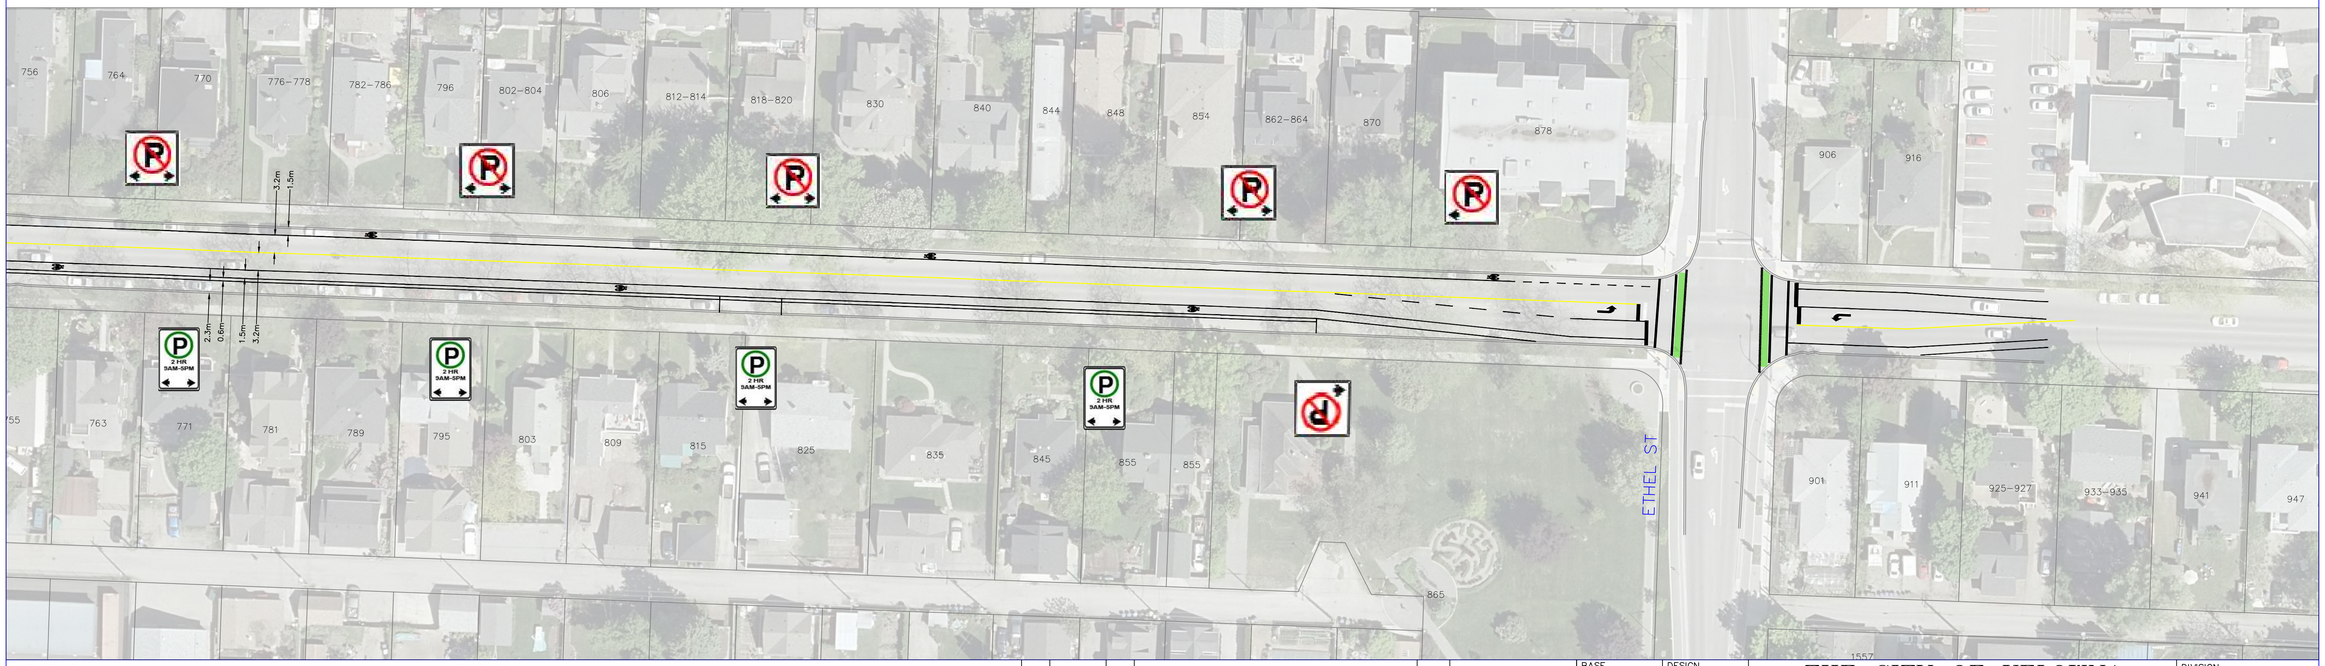

LEGEND

CENTERLINE
BIKE LANES

LEGEND

SIGNS
CATCH BASIN C.B.
HYDRANT HYD

NAD 83

INSERTION BASE POINT= 300,000 , 5,500,000

Locations and offsets of existing utilities shown on this plan are not guaranteed to be accurate and must be verified in the field PRIOR TO CONSTRUCTION. The City of Kelowna does not guarantee their accuracy. Concerned persons should not rely on these documents and should verify all information shown by way of site survey and other appropriate methods. The City of Kelowna accepts no liability for use of these files or information.

NO.	YY/MM/DD	BY	REVISION	CH'KD

BASE	DESIGN
DF	MS
APPROVED	
XX	
DATE	
12/17/18	
SCALE	HORIZ. 1:500
	VERT. 1:50

SCALE NOT ACCURATE OVER LONG DISTANCES

THE CITY OF KELOWNA

DESIGN AND CONSTRUCTION

BERNARD AVENUE RICHTER TO ETHEL BIKE LANES

DIVISION
TRANSPORTATION ENGINEERING

DRAWING NO.	REV NO.
C-001	0