TERRACE HILL
CONCEPT PLAN
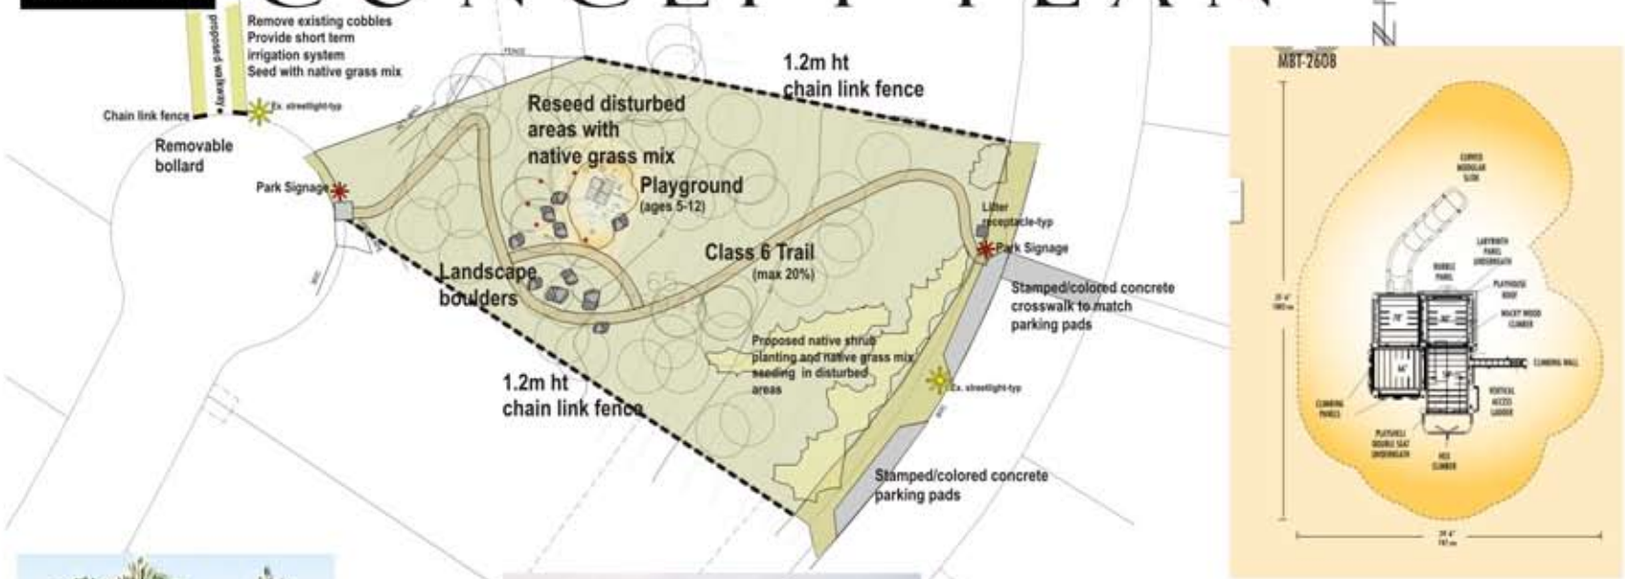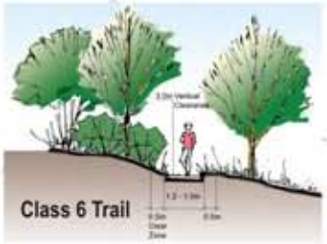
City of Kelowna
CTQ