CENTRAL OKANAGAN BYPASS - PHASE 1
TYPICAL SECTIONS

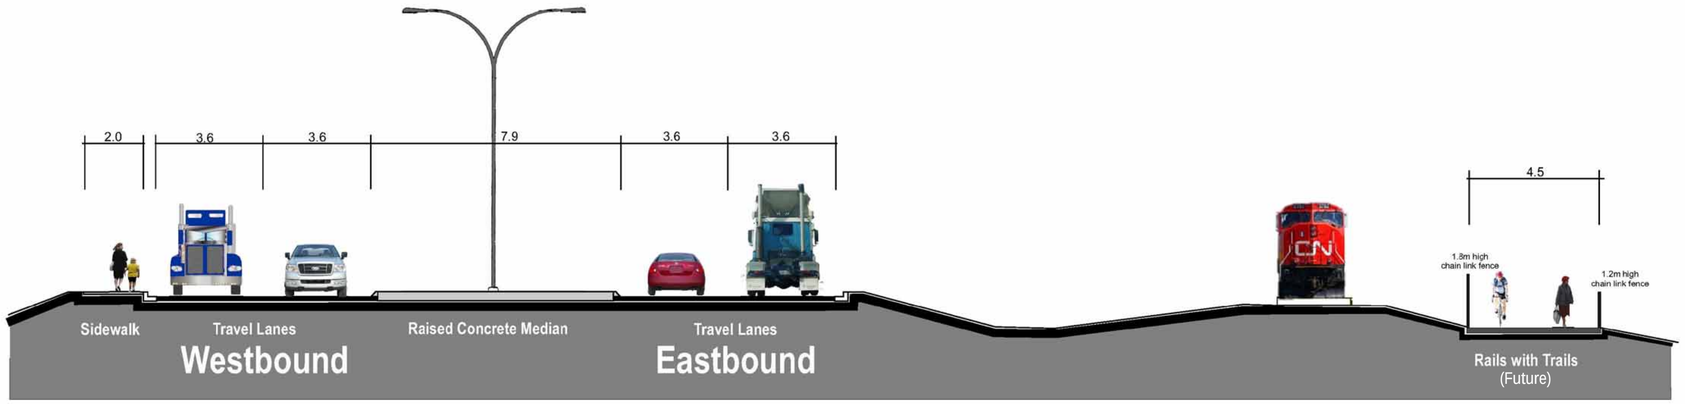

SECTION A-A

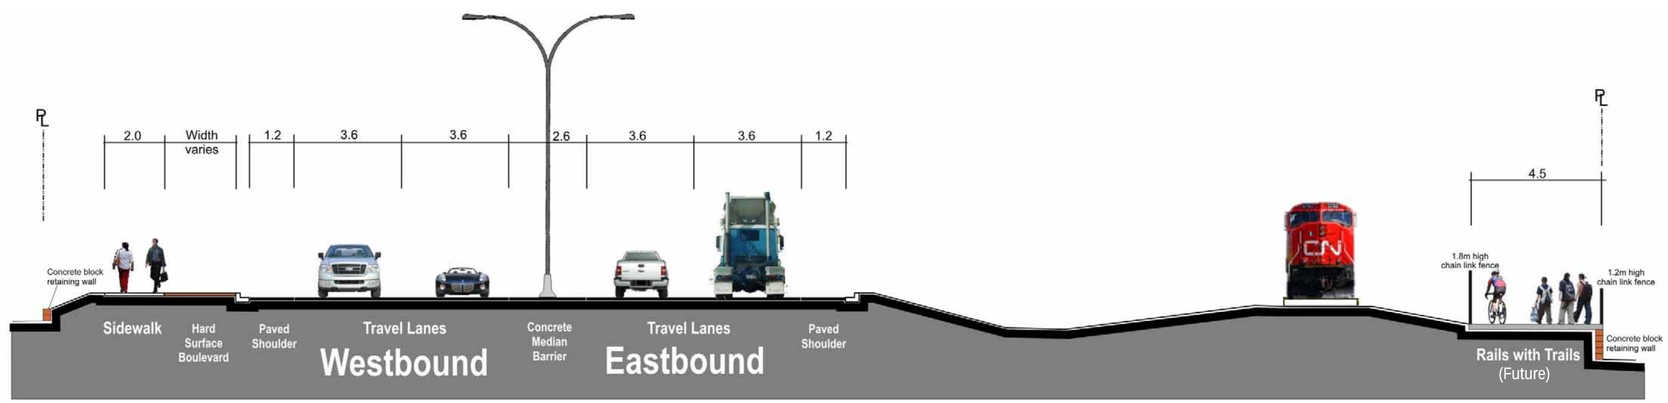

SECTION B-B

City of Kelowna

URBANSYSTEMS.